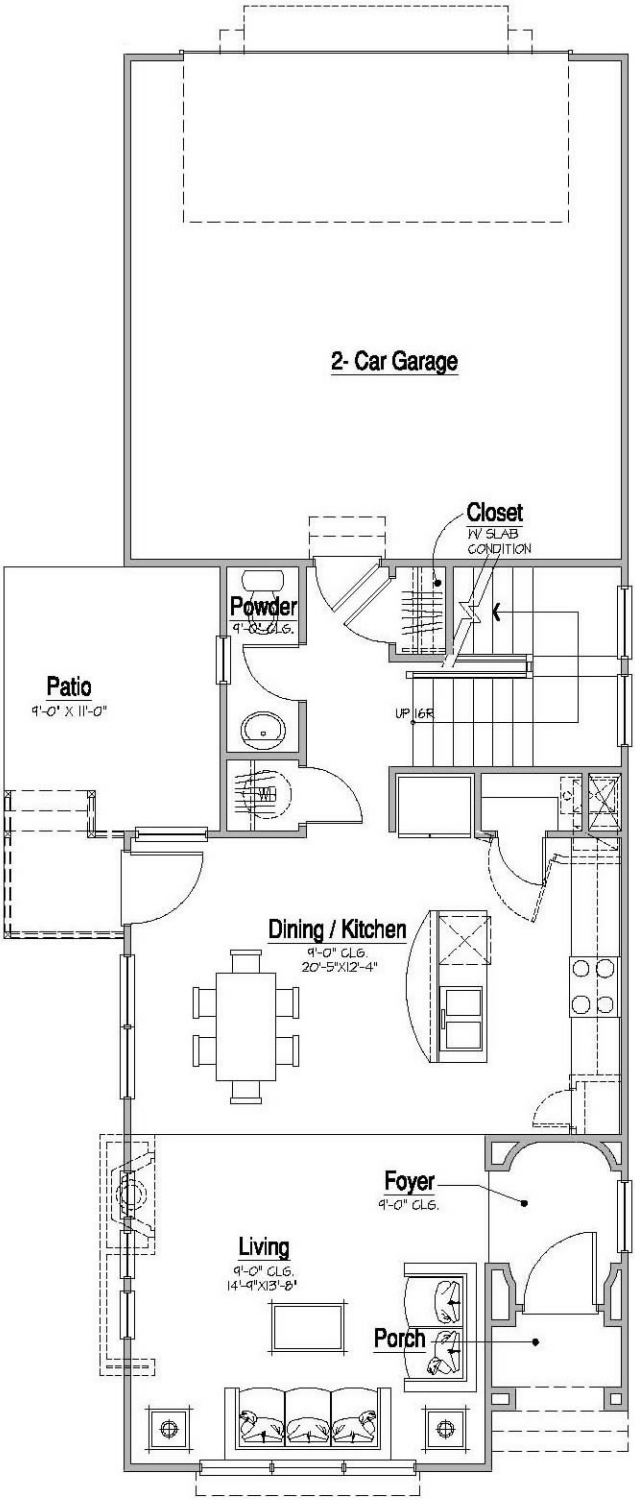

Architect:

Bloodgood Sharp Buster

Main Floor Plan 1894

General Contractor:

KOESTER